MicroStation V8 User: ses Office: San Antonio
ALH14273 N:\F\Drawings\Exhibit - Overlay Type Option 2.sht
Plotter: j:\Plotdrv_V8.11\PDF_File\PDF-Mono-Half.plt
Plot Scale: 1035.2941" / in.
Date: Jun 24, 2016 - 12:07:00 PM
Parcels - Combined map - Option 2.dgn
$R2$
34Border.dgn
Model: Default
Project: Freese and Nichols, Inc.

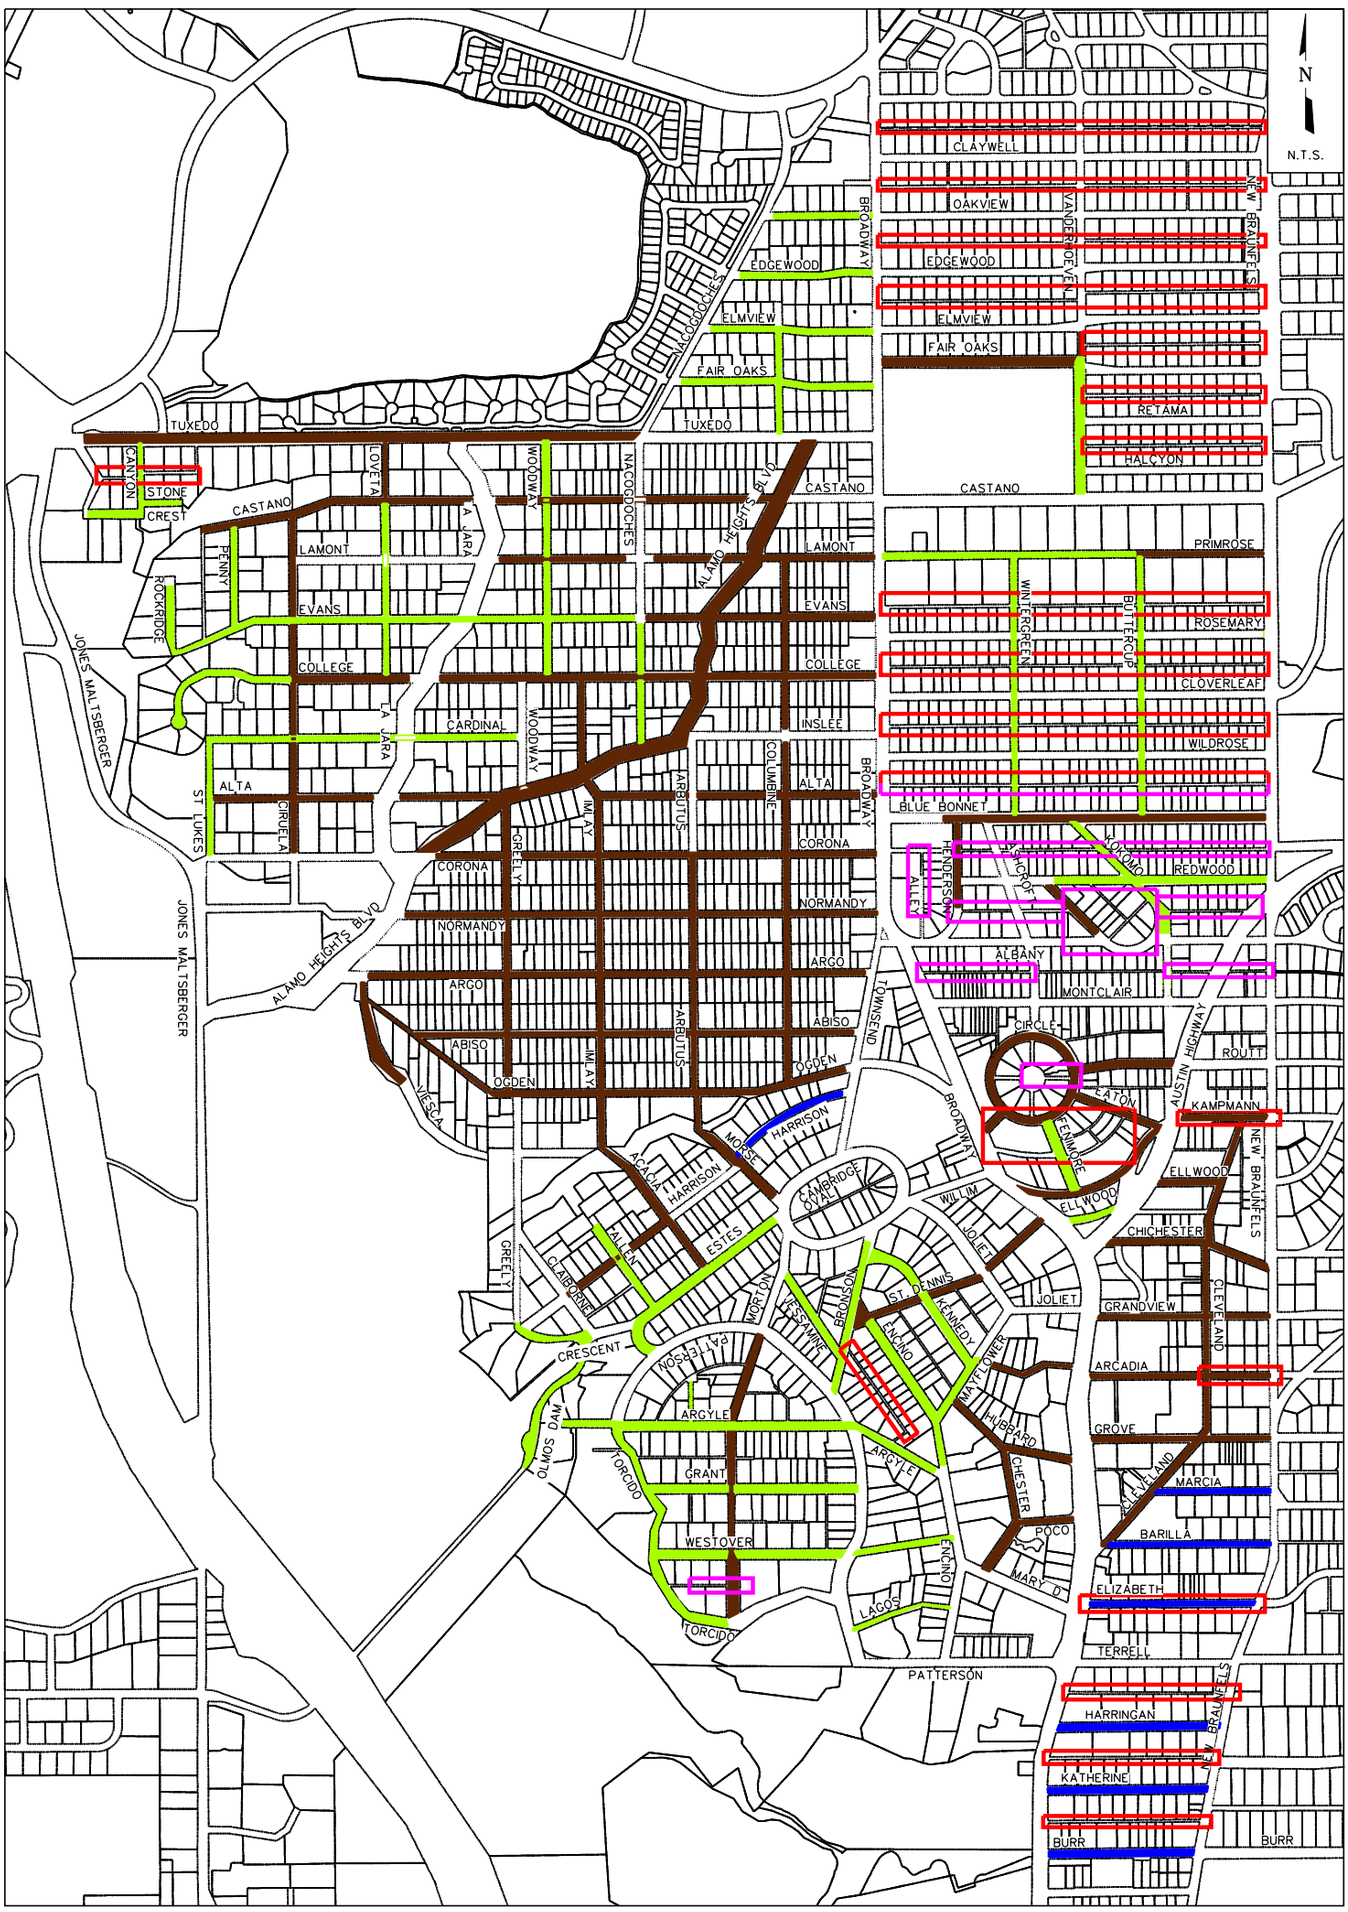

Waterlines not meeting TCEQ Chapter 290 Criteria For Separation Distance from Sanitary Sewerlines

Waterlines that have been corrected and currently meet TCEQ Chapter 290 Criteria for Separation Distance from Sanitary Sewerlines

MILL & OVERLAY WITH SPOT REPAIRS

RECONSTRUCTION WITH CURBS AND SIDEWALKS

OVERLAY OR FOG SEAL

NO.	ISSUES	BY	DATE

F&N JOB NO. ALH14273
DATE 2/10/2016
DESIGNED SES
DRAWN MJM
REVISED
CHECKED JCC
FILE NAME Exhibit - Overlay Type Option 2.sht

VERIFY SCALE Bar is one inch on original drawing. If not one inch on this sheet, adjust scale 0 1

SHEET NO.

CITY OF ALAMO HEIGHTS

ROADWAY IMPROVEMENTS

STREET MAINTENANCE AND WATERLINE ADJUSTMENT STATUS

FREESE AND NICHOLS
4040 Broadway Street
Suite 600
San Antonio, Texas 78209-6353
Phone - (210) 298-3800
Fax - (210) 298-3801
Web - www.freese.com

FREESE AND NICHOLS, INC.
TEXAS REGISTERED ENGINEERING FIRM F-2144

CITY OF ALAMO HEIGHTS TEXAS INCORPORATED 1922 PRIDE PROSPERITY UNITY FELLOWSHIP